
THIS DRAWING IS UNPUBLISHED. RELEASED FOR PUBLICATION , .
© COPYRIGHT By – ALL RIGHTS RESERVED.


LOC	DIST
J	

REVISIONS

P	LTR	DESCRIPTION	DATE	DWN	APVD
	H	REVISED ECR-14-010014	20NOV2014	I.T	W.H

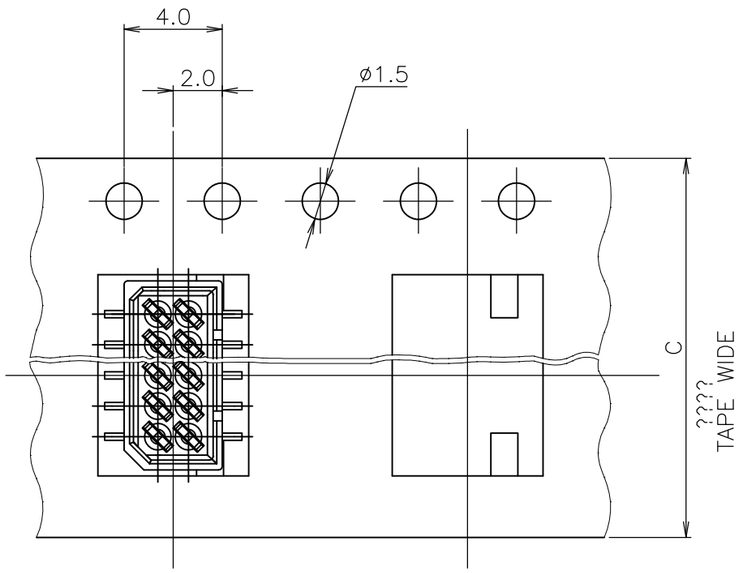

26???
26 Pos.AND LESS

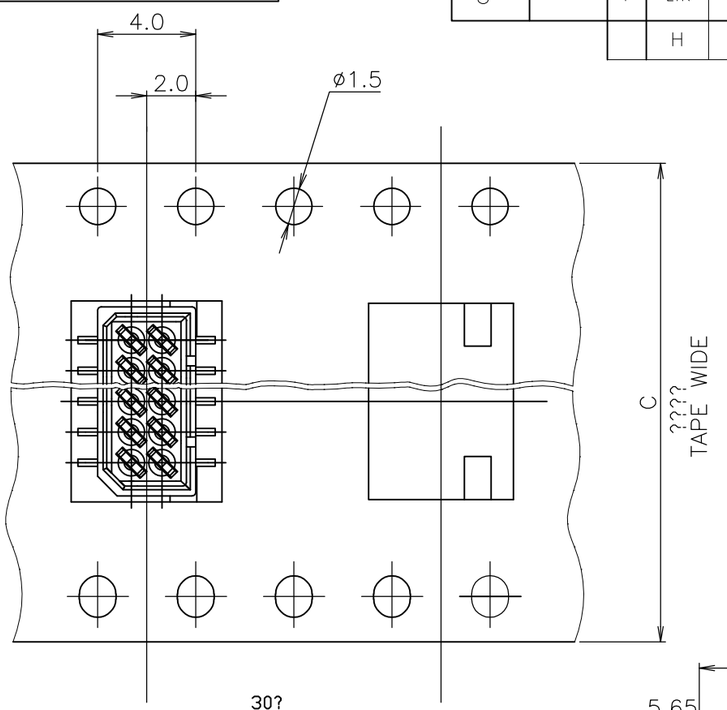

30?
30 Pos.


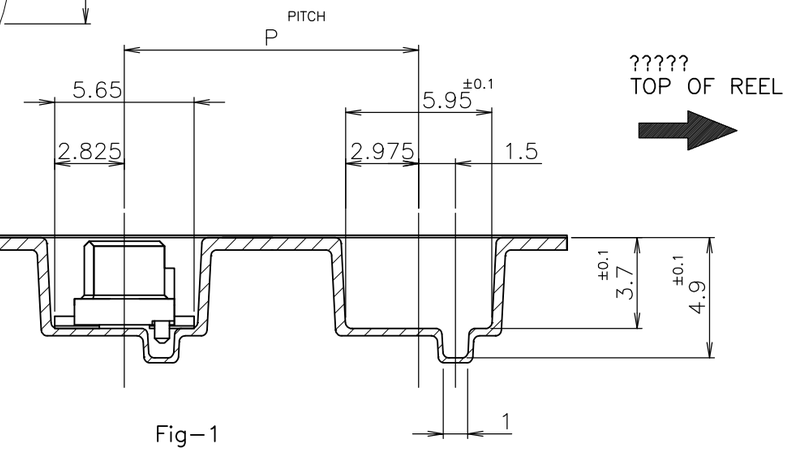


Fig-1

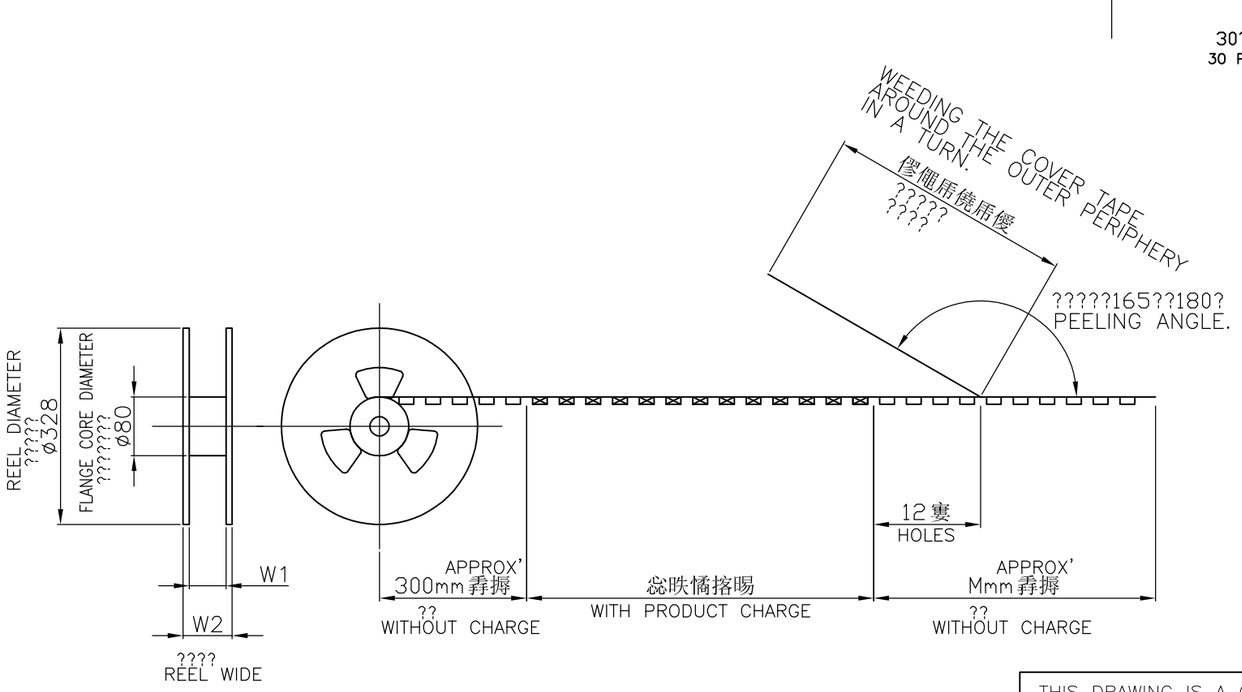

?????
TOP OF REEL

OBSOLETE	~~37~~	~~34~~				~~32~~		~~30~~	~~3-912050-0~~	~~6-~~	~~-0~~	~~6-~~	~~-0~~
OBSOLETE								~~26~~	~~3-912052-6~~	~~5-~~	~~-6~~	~~5-~~	~~-6~~
								~~24~~	~~2-~~	~~-6~~	~~5-~~	~~-4~~	~~5-~~	~~-4~~
OBSOLETE								~~22~~	~~2~~	~~5~~	~~5~~	~~-2~~	~~5~~	~~-2~~
	29	26	600	12	24	1000	16	720999-9		4-176311-6		4-176313-6	
	W_2	W_1	M	P	C	?? (?) QTY/REEL	?? Pos.	??????? ? ? EMBOSS TAPE P/N		?????? (???) CONNECTOR P/N		???? ?????? TAPING P/N	

???

1 ???? : 107-5123-1

NOTES;

1 PACKING SPEC : 107-5123-1

THIS DRAWING IS A CONTROLLED DOCUMENT.

DIMENSIONS: mm

TOLERANCES UNLESS OTHERWISE SPECIFIED:
0 PLC ±
1 PLC ±
2 PLC ±
3 PLC ±
4 PLC ±
ANGLES ±
1桁以下 : ±0.2
1桁を超え 3桁以下 : ±0.25
3桁を超え 10桁以下 : ±0.3
角度 : ±3'

MATERIAL

FINISH

DWN	S.KANEKI	27JUL89
CHK	J.TANIGAWA	26JUL89
APVD	N.ONOUE	27JUL89
PRODUCT SPEC		
APPLICATION SPEC		
WEIGHT		

TE Connectivity

NAME
ON TAPING (EMBOSS)1.25 F-P CONNECTOR (B-TO-B) DOUBLE ROW REC HDR ASS'Y (V) SMT TYPE WITH BOSS-INPROBE

SIZE	CAGE CODE	DRAWING NO	RESTRICTED TO
A3	00779	C-176313	—

CUSTOMER DRAWING

SCALE	SHEET	REV
NON	1 OF 1	H