

THIS DRAWING IS UNPUBLISHED. RELEASED FOR PUBLICATION –,– .
© COPYRIGHT – By – ALL RIGHTS RESERVED.


LOC	DIST
J	—


REVISIONS

P	LTR	DESCRIPTION	DATE	DWN	APVD
	F	ADDED PACKING INFORMATION	27JUN2012	Y.U	T.K

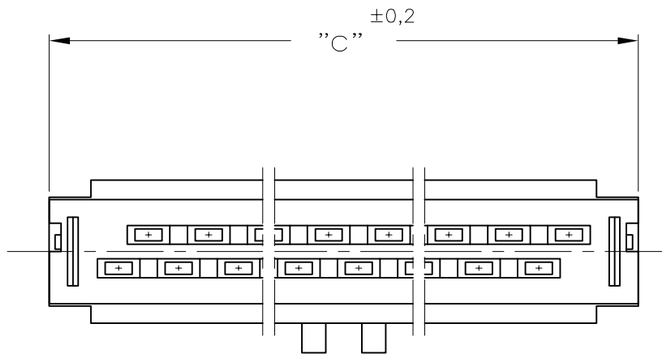

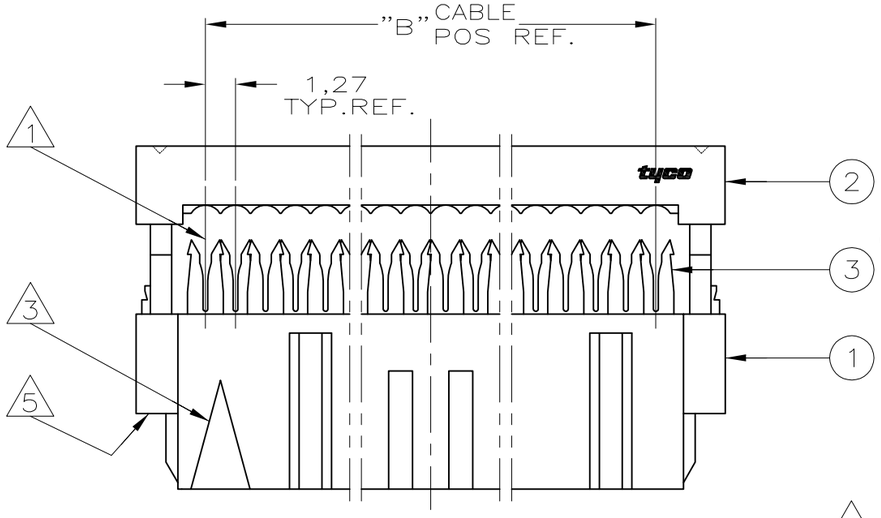

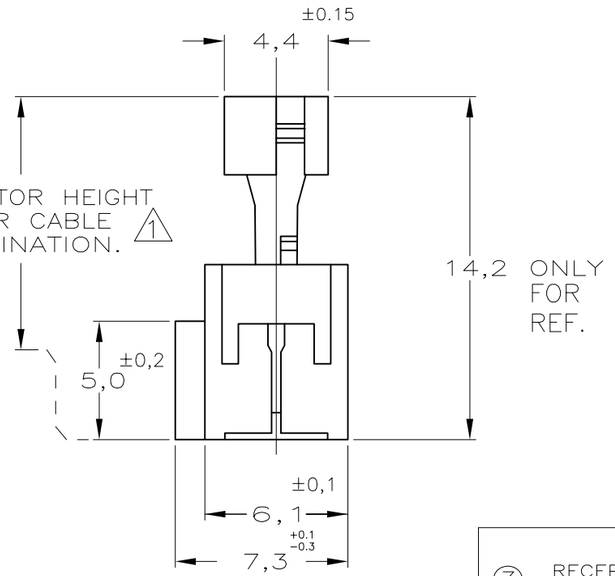

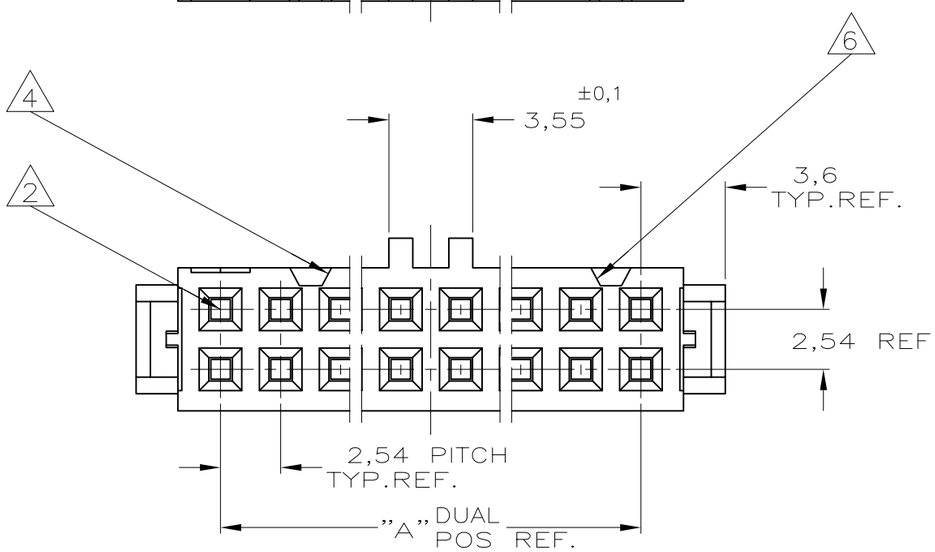

NOTES:

1. CONNECTOR IS DESIGNED FOR FLAT RIBBON CABLE ON 1,27 CENTERS . FOR CABLE REQUIREMENTS SEE AMP APPLICATION SPECIFICATION 114–19022.
2. THESE RECEPTACLE CONNECTORS MATE WITH 0,64 $^{\pm 0,05}$ mm SQUARE OR ROUND POSTS ON 2,54mm GRID.
3. MARK INDICATING FIRST CABLE POSITION REFERRING TO CONTACT POSITION.
4. THERE IS NO POLARIZATION–SLOT AT THIS END IN 6, 10 AND 14 POS CONNECTORS.
5. THESE CONNECTORS CAN BE USED IN CONJUNCTION WITH STRAIN–RELIEF COVERS OF PARTNR: 100103.
6. THERE IS NO POLARIZATION–SLOT AT THIS END IN 6 POS CONNECTORS.
7. PRODUCT SPECIFICATION 108–19033.
8. OBSOLETE PARTS: OBSOLETE CIS STREAMLINING PER D.RENAUD/D.SINISI

	DIM."C"	"B" CABLE POS.	"A" DUAL POS.	PARTNUMBER	PART REV.
	85,9	64	32	6–215882–4	E
	80,8	60	30	6–215882–0	E
	68,1	50	25	5–215882–0	E
	60,5	44	22	4–215882–4	E
	55,4	40	20	4–215882–0	E
	47,8	34	17	3–215882–4	E
8 OBSOLETE	~~42,7~~	~~30~~	~~15~~	~~3–215882–0~~	E
	37,6	26	13	2–215882–6	E
	30,0	20	10	2–215882–0	E
	24,9	16	8	1–215882–6	E
	22,4	14	7	1–215882–4	E
	17,3	10	5	1–215882–0	E
OBSOLETE	~~14,8~~	~~8~~	~~4~~	~~0–215882–8~~	C
	12,2	6	3	0–215882–6	E
OBSOLETE	~~9,7~~	~~4~~	~~2~~	~~0–215882–4~~	C

3	RECEPTACLE CONTACT	PHOSPHORBRONZE Cu Sn6	AT CONTACT–PLACE: 0,8µmGOLD AT WIRING END: 2,5µmTIN ENTIRE UNDERCOATING: 1,27µmNICKEL
2	COVER	THERMOPLASTIC POLYESTER GF UL 94 –V0	GREY RAL 7032 (ONLY FOR REF.)
1	HOUSING		
	COMPONENT NAME	MATERIAL	PLATING / COLOUR

THIS DRAWING IS A CONTROLLED DOCUMENT.

DIMENSIONS: mm

TOLERANCES UNLESS OTHERWISE SPECIFIED:
0 PLC ± –
1 PLC ± –
2 PLC ± –
3 PLC ± –
4 PLC ± –
ANGLES ± –

MATERIAL: SEE TABLE
FINISH: SEE TABLE

DWN	W.R.VERBEET	02FEB1988
CHK	R.VERSTIJNEN	03FEB1988
APVD	L.V.SOEST	03FEB1988
PRODUCT SPEC	—	
APPLICATION SPEC	—	
WEIGHT	—	

CUSTOMER DRAWING

TE Connectivity

NAME: AMP–LATCH_MIL–TYPE RECEPTACLE_CONNECTOR ASSEMBLY_(SYMMETRIC_COVER)

SIZE	CAGE CODE	DRAWING NO	RESTRICTED TO
A3	00779	C–215882	—

SCALE	SHEET	REV
4:1	1 OF 2	F


THIS DRAWING IS UNPUBLISHED. RELEASED FOR PUBLICATION – ,– .
© COPYRIGHT – By – ALL RIGHTS RESERVED.


LOC	DIST
J	—

REVISIONS


P	LTR	DESCRIPTION	DATE	DWN	APVD
	–	SEE SHEET 1	–	—	—

PACKAGING SPECIFICATION

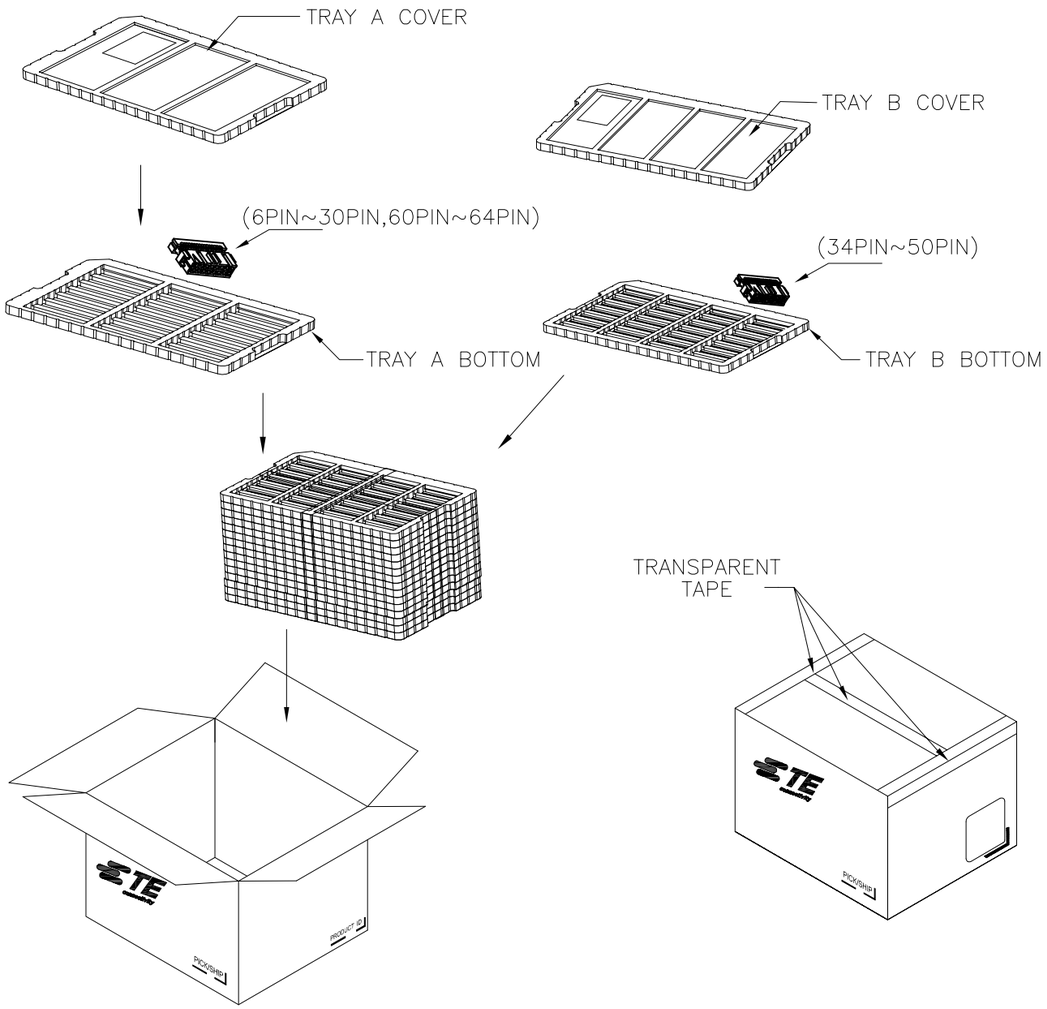

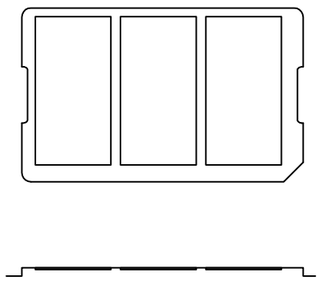


TRAY A COVER

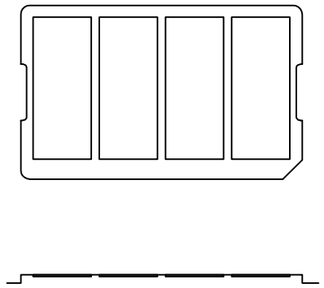


TRAY B COVER

SHOWN AS 1–215882–6

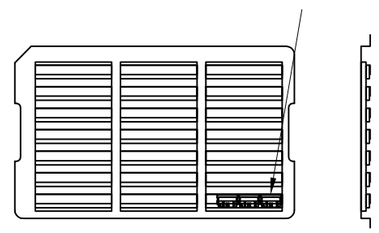

TRAY A BOTTOM

SHOWN AS 4–215882–0

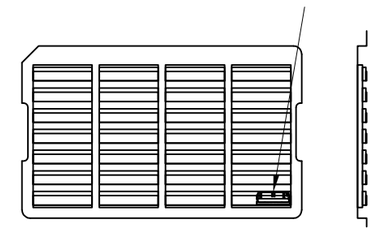

TRAY B BOTTOM

THIS DRAWING IS A CONTROLLED DOCUMENT.

DIMENSIONS: mm

TOLERANCES UNLESS OTHERWISE SPECIFIED:
0 PLC ± –
1 PLC ± –
2 PLC ± –
3 PLC ± –
4 PLC ± –
ANGLES ± –

MATERIAL –

FINISH –

DWN	W.R.VERBEET	02FEB1988
CHK	R.VERSTIJNEN	03FEB1988
APVD	L.V.SOEST	03FEB1988
PRODUCT SPEC	—	
APPLICATION SPEC	—	
WEIGHT	—	

CUSTOMER DRAWING

TE Connectivity

NAME
AMP–LATCH_MIL–TYPE
RECEPTACLE_CONNECTOR
ASSEMBLY_(SYMMETRIC_COVER)

SIZE	CAGE CODE	DRAWING NO	RESTRICTED TO
A3	00779	C–215882	—

SCALE	SHEET	REV
—	2 OF 2	F