

THIS DRAWING IS UNPUBLISHED. RELEASED FOR PUBLICATION –,– .
© COPYRIGHT – By – ALL RIGHTS RESERVED.


LOC	DIST
DW	


REVISIONS


P	LTR	DESCRIPTION	DATE	DWN	APVD
	C2	REVISED (ECR-13-007117)	30APR2013	B.W	H.K

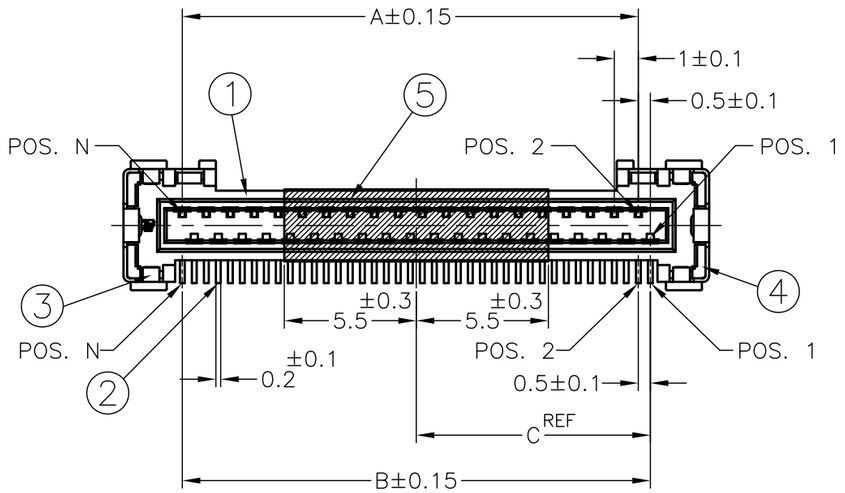

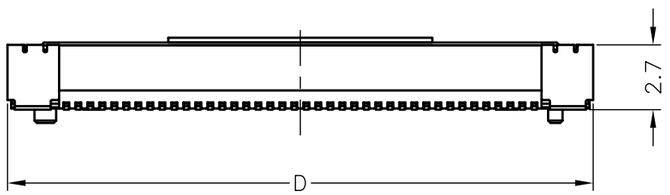

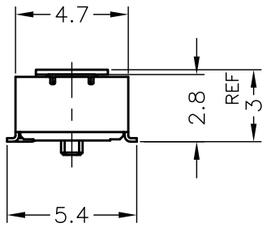

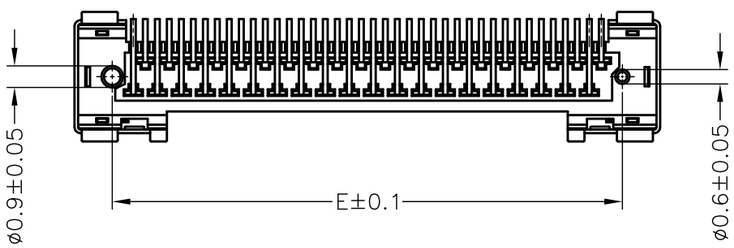

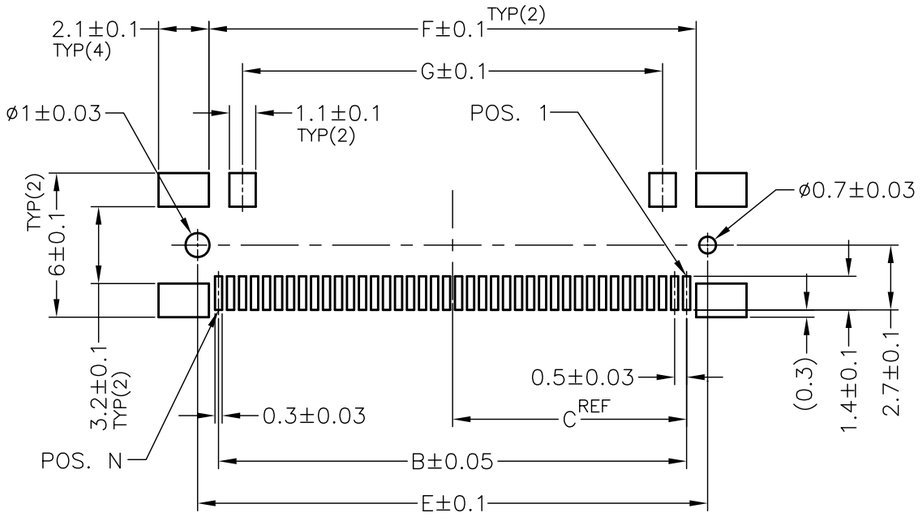

REFERENCE P.C.BOARD LAYOUT

NOTE:
1. DISCOLORATION OR CHANGING TO BRIGHT MAY HAPPEN DURING REFLOW PROCESS. HOWERER IT'S NO IMPACT FOR MECHANICAL/ELECTRICAL PERFORMANCE.
2. PRODUCT MUST MEET CONTROLLED SUBSTANCES PER TE SPEC: TEC-138-702
   SPECIAL REQUEST OF LOW HALOGEN SPEC.:
   CHLORINE (CI): 900 ppm MAX.
   BROMINE (Br): 900 ppm MAX.
   Br+CI: 1500ppm MAX.
   SPECIAL REQUEST OF REACH SvHC SPEC ON NON-METAL MATERIAL:
   DBP: 1000 ppm MAX.
   DEHP: 1000 ppm MAX.
   BBP: 1000 ppm MAX.
   HBCDD: 1000 ppm MAX.

ITEM	NAME	MATERIAL	FINISH/COLOR
(5)	POLYIMIDE FILM	POLYIMIDE	BROWN
(4)	RIGHT SOLDER PEG	COPPER ALLOY	NICKEL 0.0013 MM MIN. UNDER PLATING TIN PLATING 0.002MM MIN. ALL OVER
(3)	LEFT SOLDER PEG	COPPER ALLOY	
(2)	CONTACT	COPPER ALLOY	NICKEL 0.00127mm MIN. ALL OVER AU 0.000025~0.00008mm MIN. AT TINE AU 0.0002~0.0005mm AT CONTACT AREA
(1)	HOUSING	THERMOPLASTIC (UL94 V-0)	BLACK

DIMENSION OF EACH SYMBOL

P/N	POS	A	B	C	D	E	F	G	WEIGHT (gram)
~~2023308-1~~	~~20~~	~~9~~	~~9.5~~	~~4.75~~	~~14.4~~	~~11.25~~	~~10.3~~	~~7.5~~	~~0.21~~
2023308-2	30	14	14.5	7.25	19.4	16.25	15.3	12.5	0.285
2023308-3	40	19	19.5	9.75	24.4	21.25	20.3	17.5	0.36
~~2023308-4~~	~~50~~	~~24~~	~~24.5~~	~~12.25~~	~~29.4~~	~~26.25~~	~~25.3~~	~~22.5~~	~~0.435~~

2023308-1, -2, -3, -4 : AS SHOWN

THIS DRAWING IS A CONTROLLED DOCUMENT.

DIMENSIONS: mm

TOLERANCES UNLESS OTHERWISE SPECIFIED:
0 PLC ± 0.2
1 PLC ± 0.2
2 PLC ± 0.2
3 PLC ± 0.2
4 PLC ± 0.2
ANGLES ± 2°

MATERIAL –
FINISH –

DWN	N.SOONG	04NOV08
CHK	C.WAYDE	04NOV08
APVD	H.KODAMA	04NOV08
PRODUCT SPEC	–	
APPLICATION SPEC	–	
WEIGHT	–	

TE Connectivity

NAME
LCD COAXIAL EMBEDDED DISPLAY INTERFACE (LCEDI)
SR SERIES
RECEPTACLE ASSY

SIZE	CAGE CODE	DRAWING NO	RESTRICTED TO
A3	00779	C-2023308	–

CUSTOMER DRAWING


SCALE	SHEET	REV
4:1	1 OF 2	C2


THIS DRAWING IS UNPUBLISHED. RELEASED FOR PUBLICATION –,– .
© COPYRIGHT – By – ALL RIGHTS RESERVED.


LOC	DIST
DW	—

REVISIONS


P	LTR	DESCRIPTION	DATE	DWN	APVD
	–	SEE SHEET 1	–	—	—

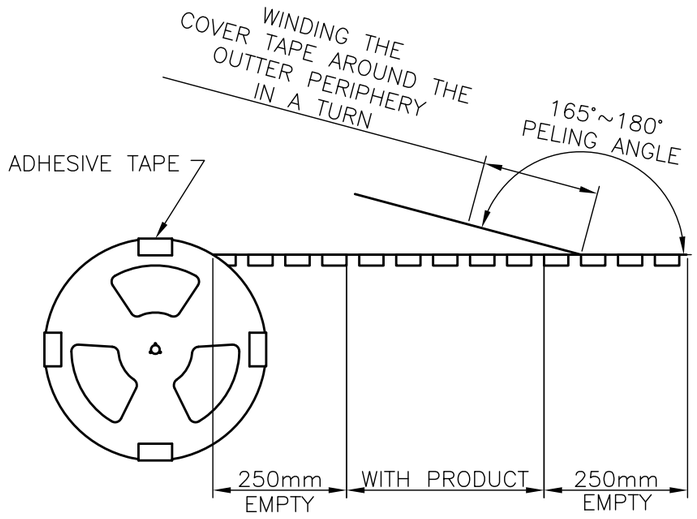


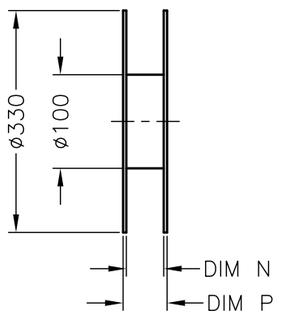


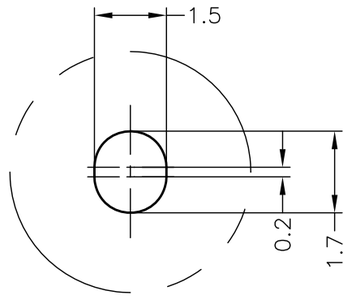



DETAIL F
SCALE 8:1

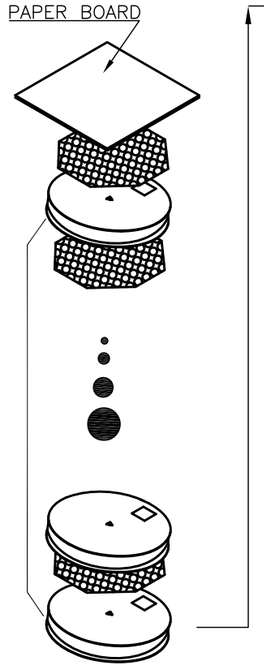

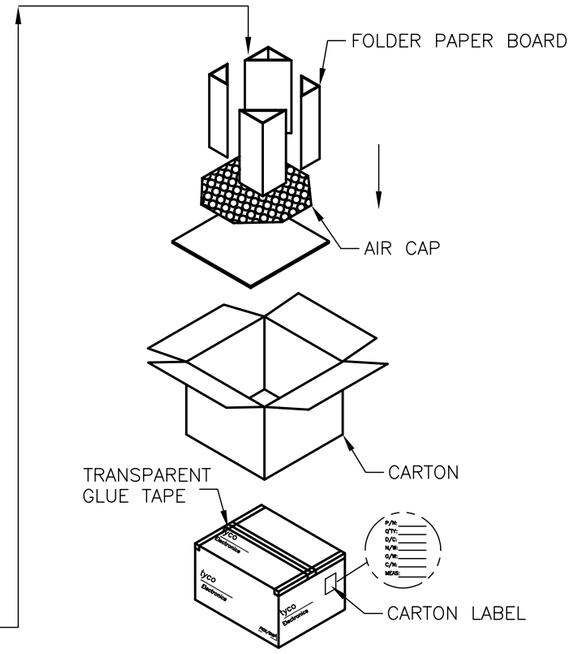

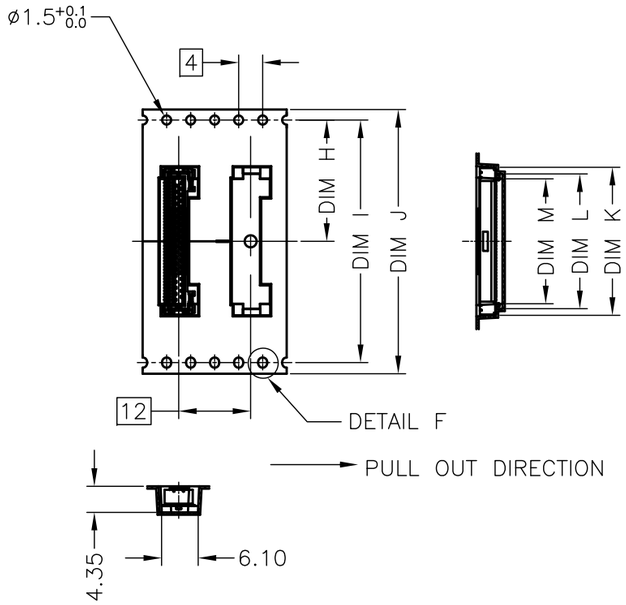

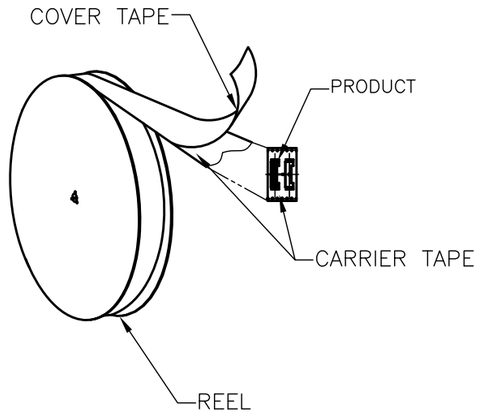

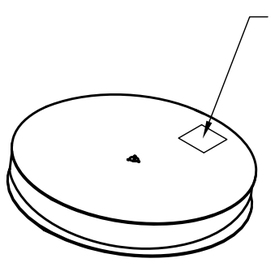

1. MATERIAL: CARRY TAPE: PS, COLOR:BLACK
   COVER TAPE: PET; COLOR: CLEAR.
2. CARTON DIMENSIONS: 395X395X225

~~1200~~	~~3~~	~~3600~~	~~50~~	~~2023308-4~~
1200	3	3600	40	2023308-3
1200	3	3600	30	2023308-2
~~1200~~	~~3~~	~~3600~~	~~30~~	~~2023308-1~~
PCS/REEL	REEL/CARTON	TOTAL Q'TY	POS	P/N

DIMENSION OF EACH SYMBOL

P/N	POS	H	I	J	K	L	M	N	P
~~2023308-1~~	~~20~~	~~8.2~~	~~16.4~~	~~24~~	~~14.7~~	~~12.45~~	~~10.8~~	~~24.4~~	~~29.2~~
2023308-2	30	14.2	28.4	32	19.7	17.45	15.8	32.4	37.2
2023308-3	40	20.2	40.4	44	24.7	22.45	20.8	44.4	49.2
~~2023308-4~~	~~50~~	~~26.2~~	~~52.4~~	~~56~~	~~29.7~~	~~27.45~~	~~25.8~~	~~56.4~~	~~61.2~~

THIS DRAWING IS A CONTROLLED DOCUMENT.

DIMENSIONS: mm

TOLERANCES UNLESS OTHERWISE SPECIFIED:
0 PLC ± 0.3
1 PLC ± 0.3
2 PLC ± 0.3
3 PLC ± 0.3
4 PLC ± 0.3
ANGLES ± 2°

MATERIAL –
FINISH –

DWN –
CHK –
APVD –
PRODUCT SPEC
APPLICATION SPEC
WEIGHT

TE Connectivity

NAME
LCD COAXIAL EMBEDDED DISPLAY INTERFACE (LCEDI)
SR SERIES
RECEPTACLE ASSY

SIZE	CAGE CODE	DRAWING NO	RESTRICTED TO
A3	00779	C-2023308	—

CUSTOMER DRAWING

SCALE	SHEET	REV
1:1	2 OF 2	C2