



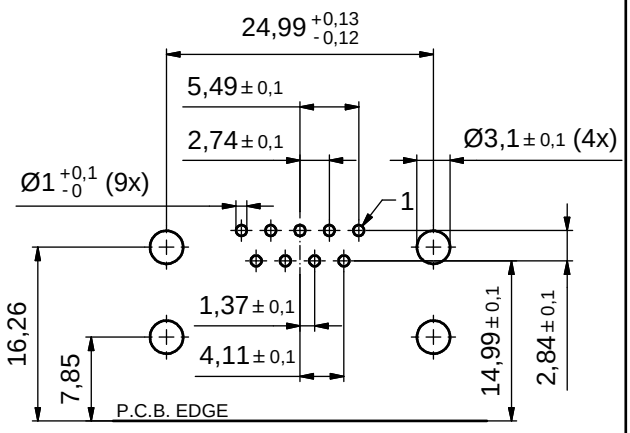


P.C.B. HOLE DRILLINGS
(P.C.B. TOP SIDE)

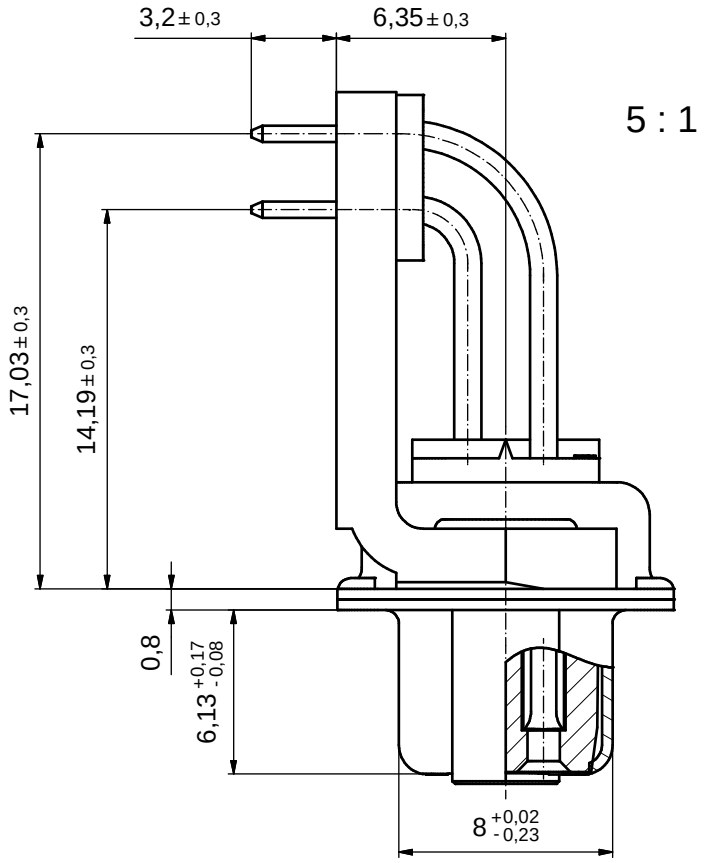

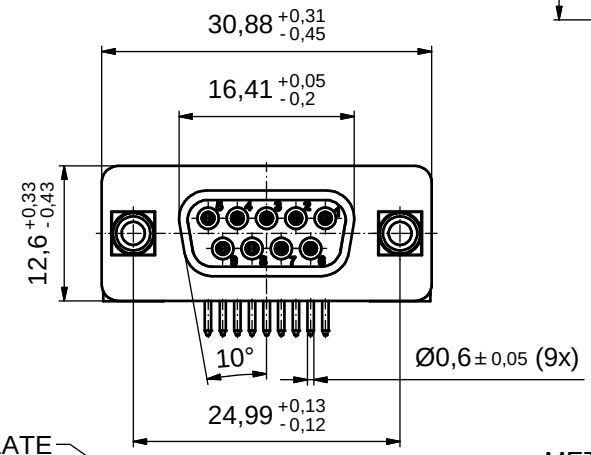


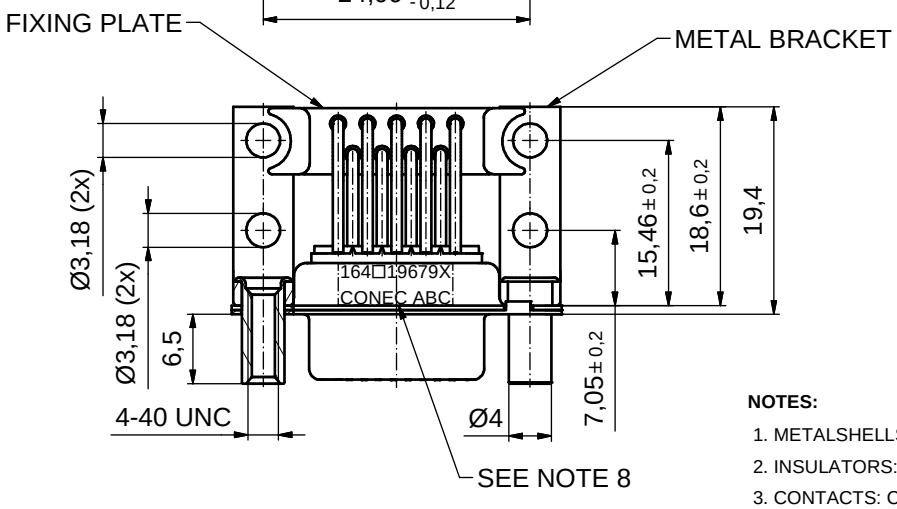

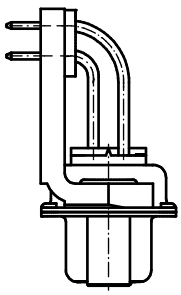

NOTES:

1. METALSHELLS: STEEL; min. 315µin Tin over 40-8µin NICKEL
2. INSULATORS: PBT GF UL 94 V-0, BLACK
3. CONTACTS: COPPER ALLOY; PLATING (SEE PART NO.):
   - ☐ PLEASE ADD A for GOLD FLASH over NICKEL (PREFERRED TYPE)
   - ☐ PLEASE ADD B for 20µin HARD GOLD over min. 50µin NICKEL
   - ☐ PLEASE ADD C for 30µin HARD GOLD over min. 50µin NICKEL
4. METAL BRACKETS: STEEL; min. 320µin TIN over 80µin NICKEL
5. THREADED LOCKS: COPPER ALLOY; min. 200µin TIN over 80µin NICKEL
6. FIXING-PLATE: PBT GF UL 94 V-0; BLACK
7. MAXIMUM TORQUE VALUE FOR THREAD: 6 in.LB
8. CONNECTOR IS PART MARKED: 164□19679X CONEC ABC (see note 3)

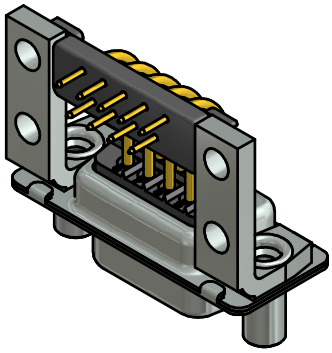

Directive 2002/95/EC RoHS compliant

THIS DRAWING MAY NOT BE COPIED OR REPRODUCED IN ANY WAY, AND MAY NOT BE PASSED ON TO A THIRD PARTY WITHOUT WRITTEN PERMISSION.
OWNERSHIP AND COPYRIGHT OF CONEC GmbH
DO NOT ALTER CAD DRAWING BY HAND

rev.	description	date	name
a	Original		

tolerance
dim. in mm

	date	name
drawn	11.04.2014	Heinrich
appd.	11.04.2014	Lehmenkühler
norm		
d-old		

scale: 2:1 (5:1)
material: SEE NOTES

title:
D-SUB FEMALE 90°
9pos. SOLDER PIN ANGLED 0.590inch
with metal bracket, threaded lock, fixing plate

dwg no: 16K1A3436
DIN-A3
sh: 1

part no: 164□19679X (see note 3)