

THIS DRAWING IS UNPUBLISHED. RELEASED FOR PUBLICATION - -.
© COPYRIGHT - By - ALL RIGHTS RESERVED.


| LOC | DIST |
|---|---|
| AD | 00 |

REVISIONS


| P | LTR | DESCRIPTION | DATE | DWN | APVD |
|---|---|---|---|---|---|
| | N3 | REVISED PER ECO-20-000170 | 21MAY2020 | KR | JO |

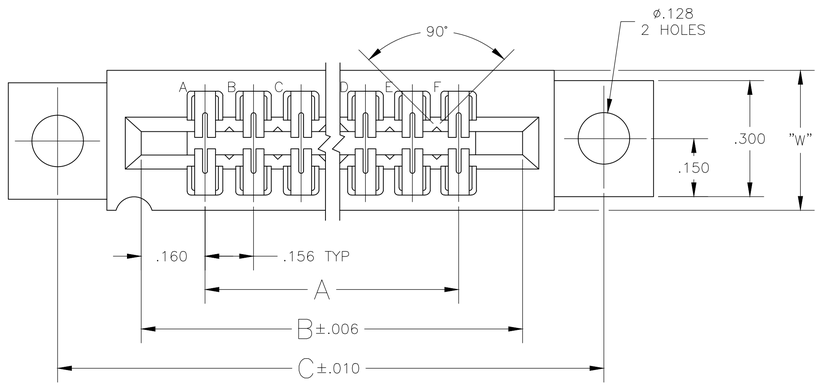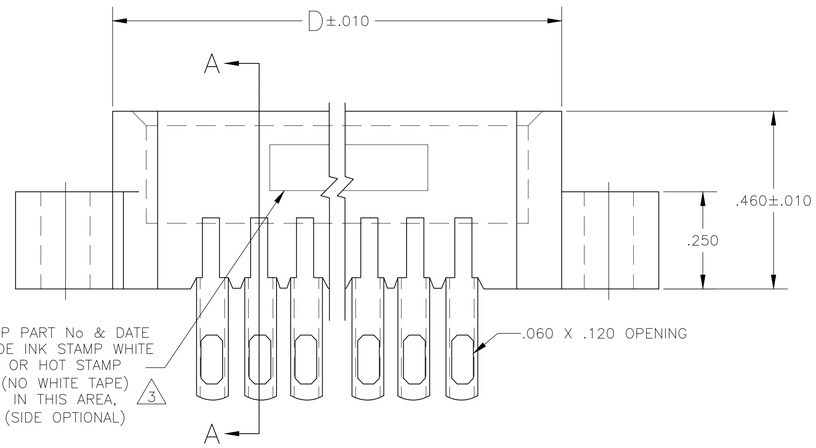


SECTION A-A

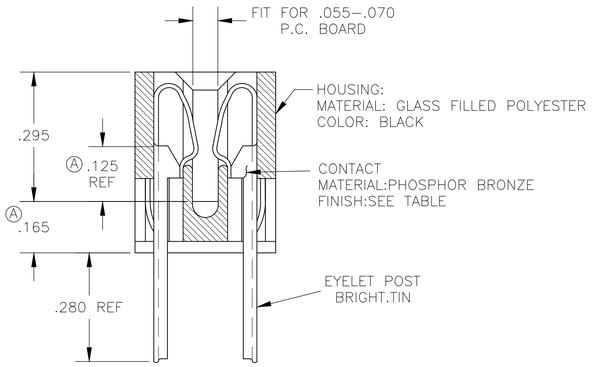


1. .000015 MIN GOLD OVER .000050 MIN. NICKEL IN CONTACT AREA.
2. .00003 MIN GOLD OVER .00005 MIN. NICKEL IN CONTACT AREA.
3. ALL PARTS ASSEMBLED IN MEXICO MUST BE STAMPED " ASSY IN MEXICO " THE WORD " MEXICO " CAN BE SUBSTITUTED ONLY WHERE PART SIZE PROHIBITS STAMPING " ASSY IN MEXICO ", INK STAMP COLOR WHITE OR HOT STAMP ( NO WHITE TAPE ) 115-9009,APPROX WHERE SHOWN SIDE OPTIONAL.
4. MATTE TIN PLATED CONTACT TAILS.
5. OBSOLETE PARTS: OBSOLETE CIS STREAMLINING PER D.RENAUD/D.SINISI
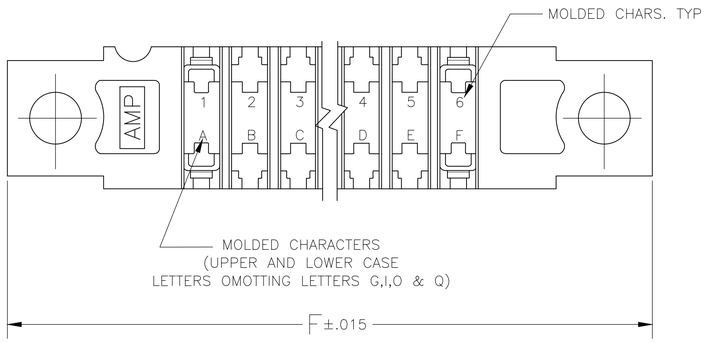
| 1 PART NO | NO.OF. POSITION | A | B | C | D | W | F | 2 PART NO |
|---|---|---|---|---|---|---|---|---|
| 5,4 OBSOLETE – | 43 | 6.552 | 6.872 | 7.307 | 7.012 | .437 | 7.557 | 8-530654-3 |
| 5,4 OBSOLETE – | 28 | 4.212 | 4.532 | 4.967 | 4.672 | .370 | 5.217 | 8-530654-2 |
| 5,4 OBSOLETE – | 36 | 5.460 | 5.780 | 6.215 | 5.920 | .437 | 6.465 | 8-530654-0 |
| 4 – | 30 | 4.524 | 4.844 | 5.279 | 4.984 | .437 | 5.529 | 7-530654-9 |
| 5,4 OBSOLETE – | 24 | 3.588 | 3.908 | 4.343 | 4.048 | .370 | 4.593 | 7-530654-7 |
| 4 – | 22 | 3.276 | 3.596 | 4.031 | 3.736 | .370 | 4.281 | 7-530654-6 |
| 4 – | 18 | 2.652 | 2.972 | 3.407 | 3.112 | .370 | 3.657 | 7-530654-5 |
| 4 – | 15 | 2.184 | 2.504 | 2.939 | 2.644 | .370 | 3.189 | 7-530654-4 |
| 4 – | 10 | 1.404 | 1.724 | 2.159 | 1.864 | .370 | 2.409 | 7-530654-2 |
| 5,4 OBSOLETE – | 6 | .780 | 1.100 | 1.535 | 1.240 | .370 | 1.785 | 7-530654-1 |
| OBSOLETE ~~1-530654-3~~ | 43 | 6.552 | 6.872 | 7.307 | 7.012 | .437 | 7.557 | ~~3-530654-3~~ |
| ~~1-530654-2~~ | 28 | 4.212 | 4.532 | 4.967 | 4.672 | .370 | 5.217 | ~~3-530654-2~~ |
| ~~1-530654-1~~ | 44 | 6.708 | 7.028 | 7.463 | 7.168 | .437 | 7.713 | ~~3-530654-1~~ |
| ~~1-530654-0~~ | 36 | 5.460 | 5.780 | 6.215 | 5.920 | .437 | 6.465 | ~~3-530654-0~~ |
| ~~530654-9~~ | 30 | 4.524 | 4.844 | 5.279 | 4.984 | .437 | 5.529 | 2-530654-9 |
| ~~530654-8~~ | 25 | 3.744 | 4.064 | 4.499 | 4.204 | .370 | 4.749 | ~~2-530654-8~~ |
| ~~530654-7~~ | 24 | 3.588 | 3.908 | 4.343 | 4.048 | .370 | 4.593 | ~~2-530654-7~~ |
| ~~530654-6~~ | 22 | 3.276 | 3.596 | 4.031 | 3.736 | .370 | 4.281 | 2-530654-6 |
| ~~530654-5~~ | 18 | 2.652 | 2.972 | 3.407 | 3.112 | .370 | 3.657 | 2-530654-5 |
| ~~530654-4~~ | 15 | 2.184 | 2.504 | 2.939 | 2.644 | .370 | 3.189 | 2-530654-4 |
| ~~530654-3~~ | 12 | 1.716 | 2.036 | 2.471 | 2.176 | .370 | 2.721 | ~~2-530654-3~~ |
| ~~530654-2~~ | 10 | 1.404 | 1.724 | 2.159 | 1.864 | .370 | 2.409 | 2-530654-2 |
| ~~530654-1~~ | 6 | .780 | 1.100 | 1.535 | 1.240 | .370 | 1.785 | 2-530654-1 |

THIS DRAWING IS A CONTROLLED DOCUMENT.

DIMENSIONS: INCHES

TOLERANCES UNLESS OTHERWISE SPECIFIED:
0 PLC ± –
1 PLC ± –
2 PLC ± –
3 PLC ± .005
4 PLC ± –
ANGLES ± –

MATERIAL: SEE CALL-OUT
FINISH: SEE NOTES

| | |
|---|---|
| DWN – | 19MAR75 |
| CHK – | 01NOV80 |
| APVD – | 01NOV80 |
| PRODUCT SPEC | — |
| APPLICATION SPEC | — |
| WEIGHT | — |

TE Connectivity

NAME: HOUSING ASSY, LOW PROFILE EDGE CONNECTOR,WITH SOLDER EYELET

| SIZE | CAGE CODE | DRAWING NO | RESTRICTED TO |
|---|---|---|---|
| A1 | 00779 | C-530654 | — |

CUSTOMER DRAWING | SCALE 4:1 | SHEET 1 OF 1 | REV N3