

THIS DRAWING IS UNPUBLISHED. RELEASED FOR PUBLICATION – ,– .
© COPYRIGHT 2011 BY TYCO ELECTRONICS CORPORATION. ALL RIGHTS RESERVED.


LOC	DIST
DW	—


REVISIONS

P	LTR	DESCRIPTION	DATE	DWN	APVD
	D	REVISED (ECR-12-012115) OBSOLETED –2~–8, 1–1~1–8, 2–1~2–4, 3–1, 3–3, 3–4	26OCT'12	E.L.	W.K.

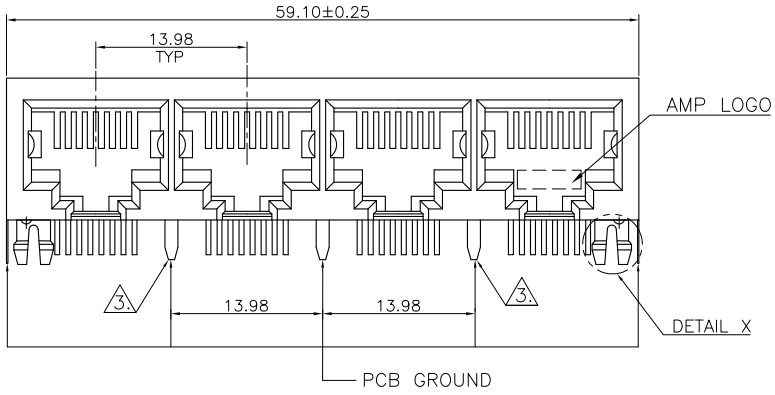

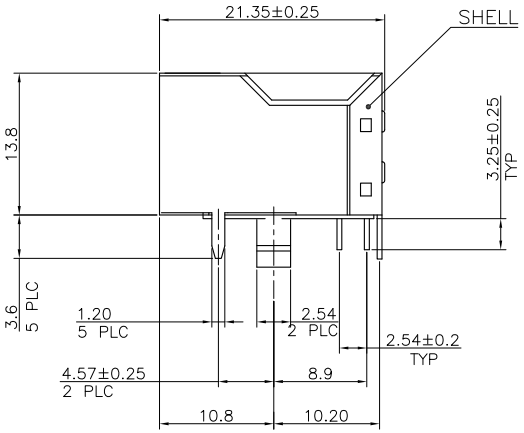

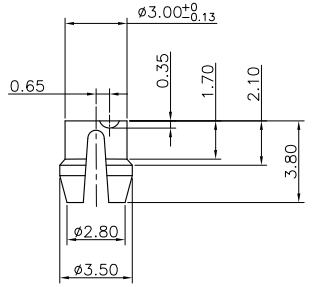

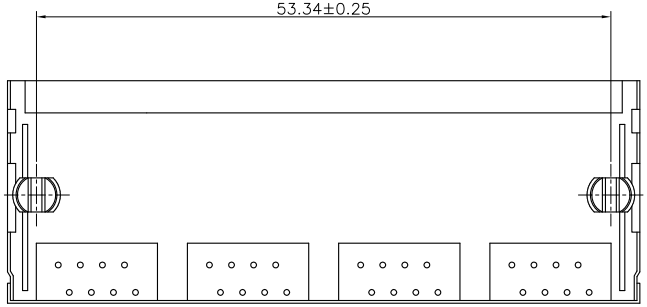

NOTE:


1. MATERIAL:
   HOUSING: PBT WITH 30% GF, UL 94V–0, COLOR: SEE TABLE.
   CONTACTS: PHOSPHOR BRONZE.
   SHELL: BRASS.

2. FINISH:
   CONTACTS: GOLD PLATED (SEE TABLE) ON CONTACT AREA,
   1.27μm [50μ"] MIN. NICKEL UNDERPLATED ALL OVER.
   SHELL: 0.51μm [20μ"] MIN. NICKEL PLATED.

3. REMOVE PCB HOLE AND SOLERTAIL OF SHIELD.

4. WAVE SOLDER CAPABLE TO 240°C PER TYCO TEST SPEC. 109–202, CONDITION A.

PACKAGE	HSG. COLOR	MIN. GOLD THICKNESS	PART NUMBER
OBSOLETE	TUBE	YELLOW (PMS 114C)	50μ"	~~3–1734460–4~~
			30μ"	~~3–1734460–3~~
			15μ"	3–1734460–2
			6μ"	~~3–1734460–1~~
OBSOLETE	TRAY	YELLOW (PMS 114C)	50μ"	~~2–1734460–4~~
			30μ"	~~2–1734460–3~~
			15μ"	~~2–1734460–2~~
			6μ"	~~2–1734460–1~~
		3. BLACK	50μ"	~~1734460–8~~
			30μ"	~~1734460–7~~
			15μ"	~~1734460–6~~
			6μ"	~~1734460–5~~
		BLACK	50μ"	~~1734460–4~~
			30μ"	~~1734460–3~~
			15μ"	~~1734460–2~~
			6μ"	1734460–1

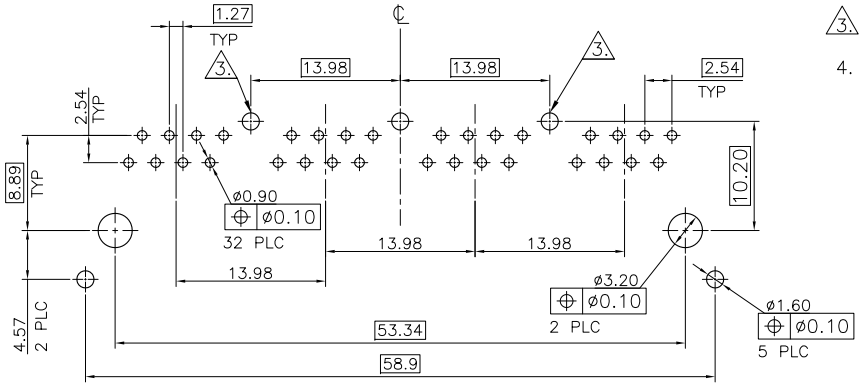

RECOMMENDED PCB LAYOUT (THICKNESS: 1.6mm)
(TOP VIEW) (TOLERANCE:±0.05)

" WITH SHELL"

THIS DRAWING IS A CONTROLLED DOCUMENT.

DIMENSIONS: mm

TOLERANCES UNLESS OTHERWISE SPECIFIED:

0 PLC	± 0.50
1 PLC	± 0.38
2 PLC	± 0.25
3 PLC	± 0.1
4 PLC	± –
ANGLES	± 3°

MATERIAL: SEE NOTE
FINISH: SEE NOTE

DWN	O. HU	30OCT2006
CHK	S. HOU	30OCT2006
APVD	W.J. KE	30OCT2006
PRODUCT SPEC	108–57527	
APPLICATION SPEC	—	
WEIGHT	22 GRAMS	

TE Connectivity

NAME: MODULAR JACK RJ45, MULTI–PORT SHIELDED, THUR–HOLE, RIGHT ANGLE

SIZE	CAGE CODE	DRAWING NO	RESTRICTED TO
A3	00779	C–1734460	—


CUSTOMER DRAWING | SCALE — | SHEET 1 OF 4 | REV D


THIS DRAWING IS UNPUBLISHED. RELEASED FOR PUBLICATION – ,– .
© COPYRIGHT 2011 BY TYCO ELECTRONICS CORPORATION. ALL RIGHTS RESERVED.


LOC	DIST
DW	—

REVISIONS


P	LTR	DESCRIPTION	DATE	DWN	APVD
		SEE SHEET 1.			

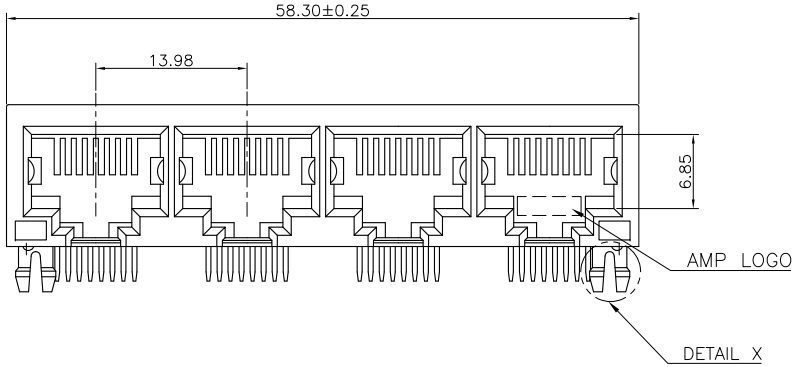


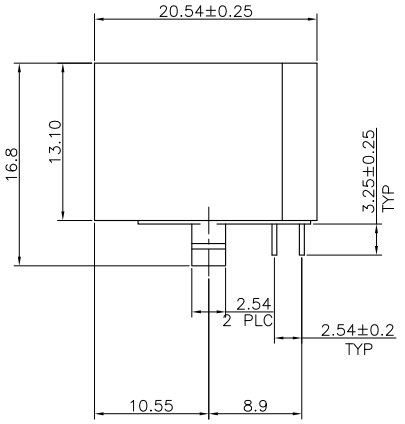

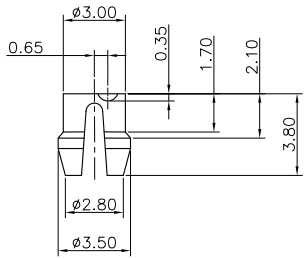

DETAIL X

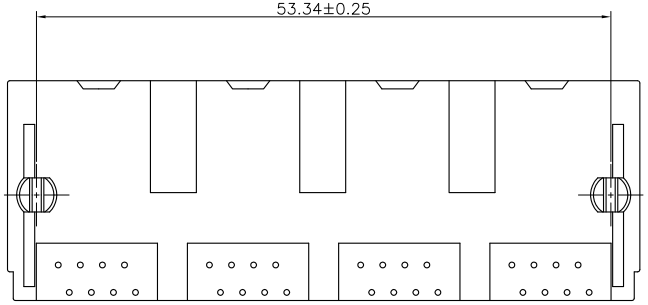

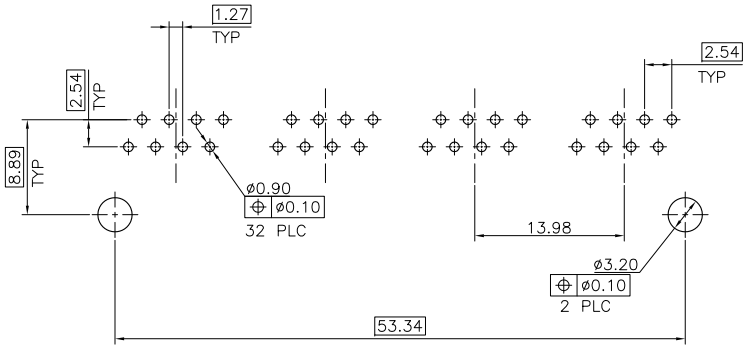

RECOMMENDED PCB LAYOUT (THICKNESS: 1.6mm)
(TOP VIEW) (TOLERANCE:±0.05)

NOTE:

1. MATERIAL:
   HOUSING: PBT WITH 30% GF, UL 94V–0, COLOR: SEE TABLE.
   CONTACTS: PHOSPHOR BRONZE.

2. FINISH:
   CONTACTS: GOLD PLATED (SEE TABLE) ON CONTACT AREA,
   1.27μm [50μ"] MIN. NICKEL UNDERPLATED ALL OVER.

3. WAVE SOLDER CAPABLE TO 240°C PER TYCO TEST SPEC.
   109–202, CONDITION A.

	HSG. COLOR	MIN. GOLD THICKNESS	PART NUMBER
OBSOLETE	YELLOW (PMS 114C)	50μ"	~~1-1734460-8~~
		30μ"	~~1-1734460-7~~
		15μ"	~~1-1734460-6~~
		6μ"	~~1-1734460-5~~
	BLACK	50μ"	~~1-1734460-4~~
		30μ"	~~1-1734460-3~~
		15μ"	~~1-1734460-2~~
		6μ"	~~1-1734460-1~~

" WITHOUT SHELL"

THIS DRAWING IS A CONTROLLED DOCUMENT.

DIMENSIONS: mm

TOLERANCES UNLESS OTHERWISE SPECIFIED:

0 PLC	± 0.50
1 PLC	± 0.38
2 PLC	± 0.25
3 PLC	± 0.1
4 PLC	± –
ANGLES	± 3°

MATERIAL: –

FINISH: –

DWN	–
CHK	–
APVD	–
PRODUCT SPEC	–
APPLICATION SPEC	–
WEIGHT	–

CUSTOMER DRAWING

TE Connectivity

NAME: MODULAR JACK RJ45, MULTI–PORT SHIELDED, THUR–HOLE, RIGHT ANGLE

SIZE	CAGE CODE	DRAWING NO	RESTRICTED TO
A3	00779	C-1734460	–


SCALE	SHEET	REV
—	2 OF 4	D


THIS DRAWING IS UNPUBLISHED. RELEASED FOR PUBLICATION – ,– .
© COPYRIGHT 2011 BY TYCO ELECTRONICS CORPORATION. ALL RIGHTS RESERVED.


LOC	DIST
DW	—

REVISIONS

P	LTR	DESCRIPTION	DATE	DWN	APVD
		SEE SHEET 1.			

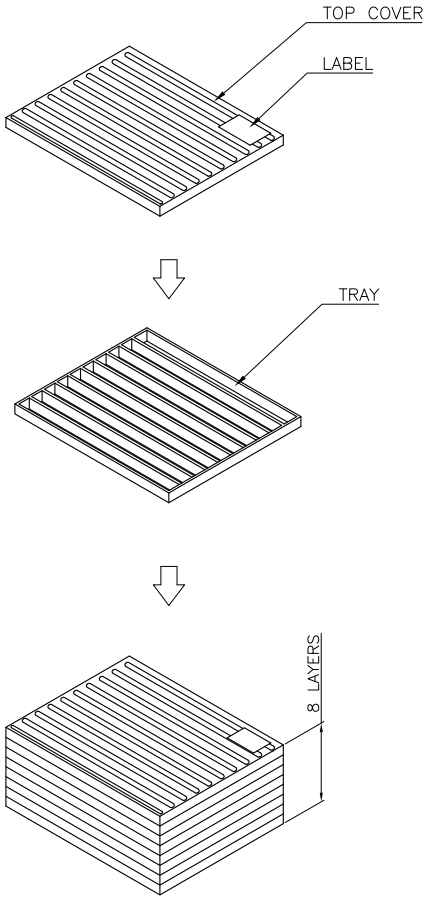

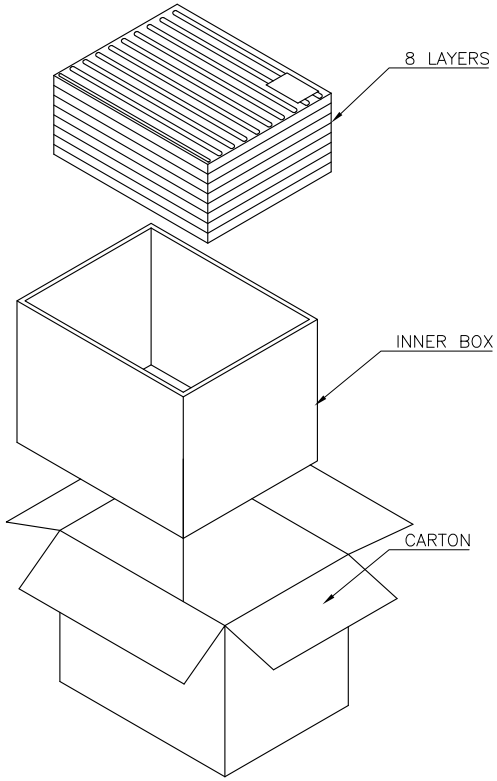

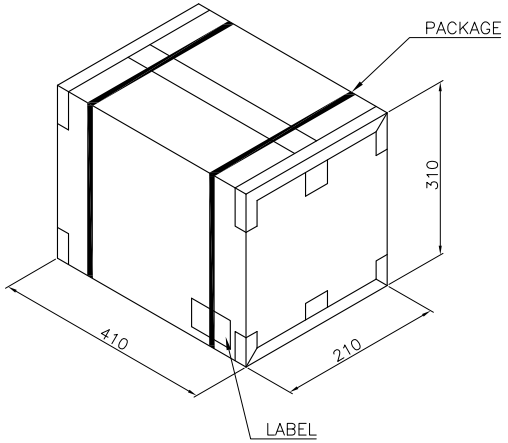

GROSS WEIGHT	NET WEIGHT	PCS/TRAY	TRAYS /CARTON	QUANTITY	PART NUMBER
10 Kg	8 Kg	60	8	480 PCS	1–1734460–X
13 Kg	11 Kg	60	8	480 PCS	2–1734460–X
					1734460–X

THIS DRAWING IS A CONTROLLED DOCUMENT.

DIMENSIONS: mm

TOLERANCES UNLESS OTHERWISE SPECIFIED:

0 PLC	± –
1 PLC	± 0.3
2 PLC	± 0.2
3 PLC	± 0.15
4 PLC	± –
ANGLES	± 3°

MATERIAL –

FINISH –

DWN –
CHK –
APVD –
PRODUCT SPEC –
APPLICATION SPEC –
WEIGHT –

TE Connectivity

NAME
MODULAR JACK RJ45, MULTI–PORT
SHIELDED, THUR–HOLE, RIGHT ANGLE

SIZE	CAGE CODE	DRAWING NO	RESTRICTED TO
A3	00779	C–1734460	—


CUSTOMER DRAWING | SCALE — | SHEET 3 OF 4 | REV D

THIS DRAWING IS UNPUBLISHED. RELEASED FOR PUBLICATION – ,– .
© COPYRIGHT 2011 BY TYCO ELECTRONICS CORPORATION. ALL RIGHTS RESERVED.

LOC	DIST
DW	—

REVISIONS

P	LTR	DESCRIPTION	DATE	DWN	APVD
		SEE SHEET 1.			

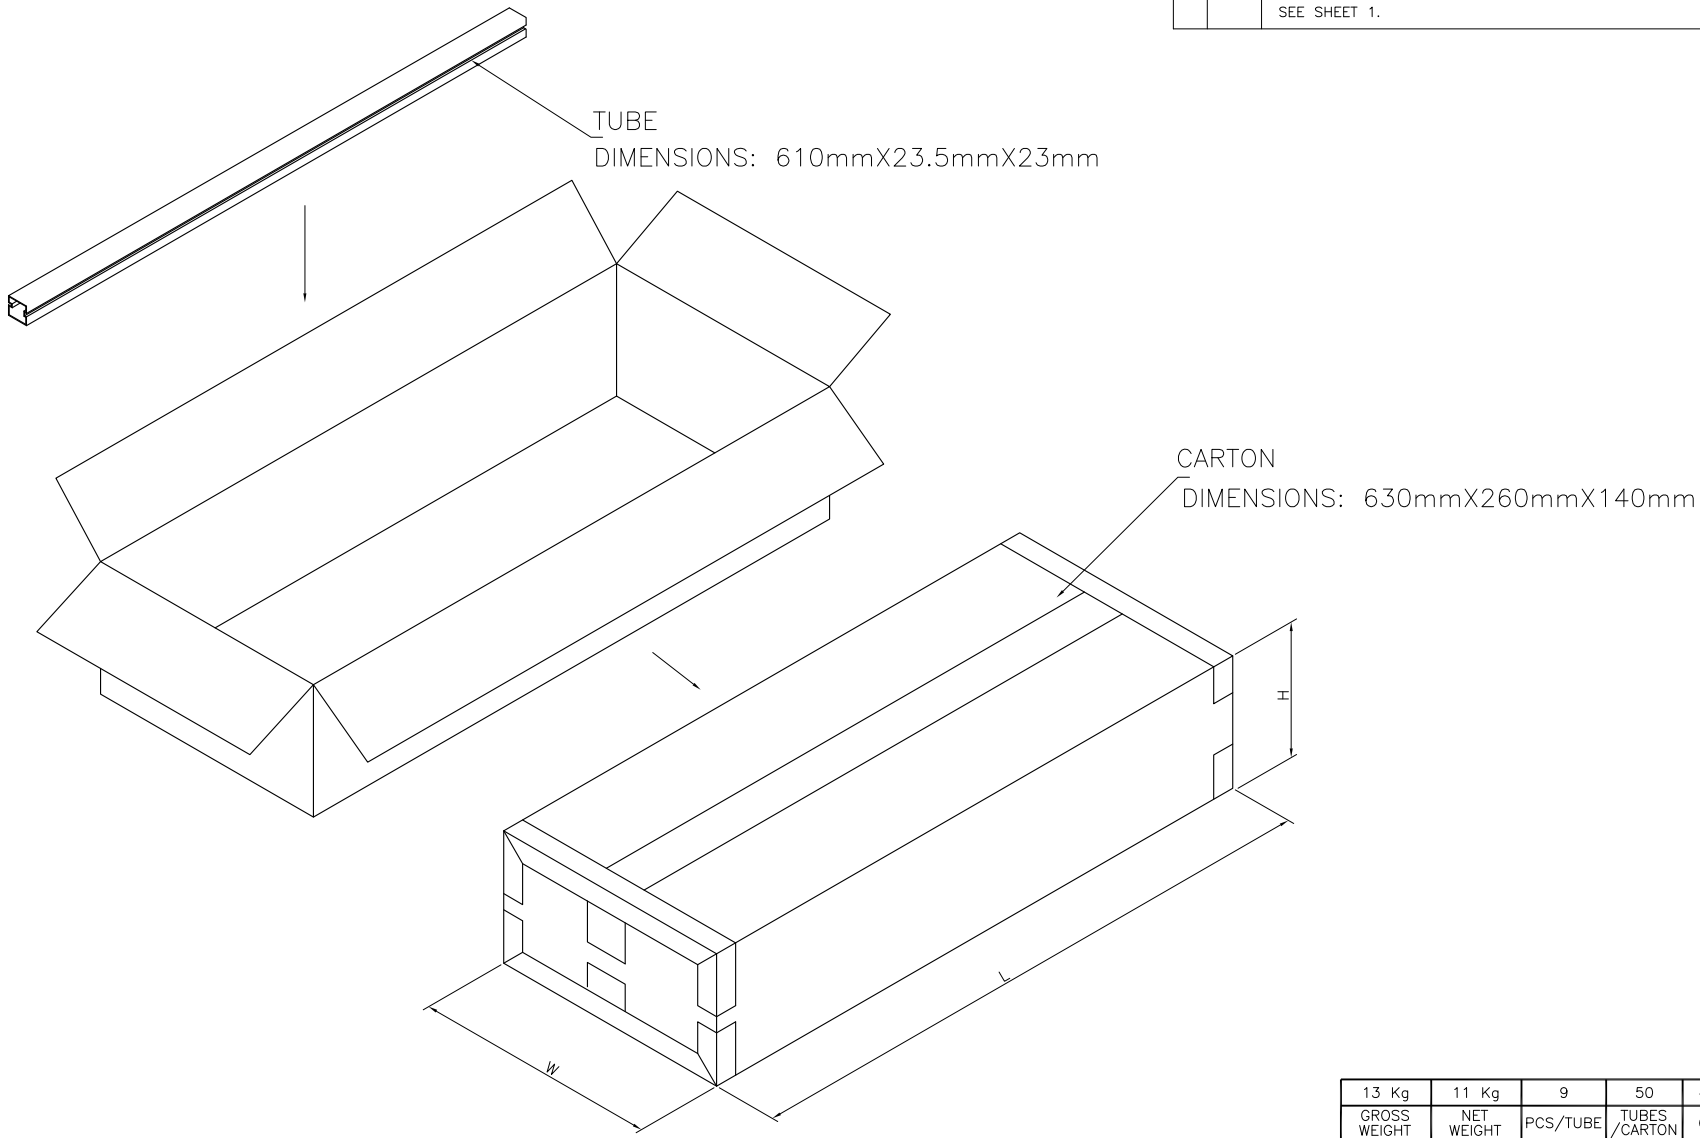

13 Kg	11 Kg	9	50	450 PCS	3–1734460–X
GROSS WEIGHT	NET WEIGHT	PCS/TUBE	TUBES /CARTON	QUANTITY	PART NUMBER

THIS DRAWING IS A CONTROLLED DOCUMENT.

DIMENSIONS: mm

TOLERANCES UNLESS OTHERWISE SPECIFIED:

0 PLC	± –
1 PLC	± 0.3
2 PLC	± 0.2
3 PLC	± 0.15
4 PLC	± –
ANGLES	± 3°

MATERIAL: –

FINISH: –

DWN	–
CHK	–
APVD	–
PRODUCT SPEC	–
APPLICATION SPEC	–
WEIGHT	–

CUSTOMER DRAWING

TE Connectivity

NAME

MODULAR JACK RJ45, MULTI–PORT
SHIELDED, THUR–HOLE, RIGHT ANGLE

SIZE	CAGE CODE	DRAWING NO	RESTRICTED TO
A3	00779	C–1734460	—

SCALE	SHEET	REV
—	4 OF 4	D