THIS DRAWING IS UNPUBLISHED. RELEASED FOR PUBLICATION 2012
© COPYRIGHT 2012 Tyco Electronics AMP GmbH ALL RIGHTS RESERVED.

LOC	DIST
A1	-


REVISIONS

P	LTR	DESCRIPTION	DATE	DWN	APVD
	A20	ECR-16-009337	17DEC2016	GCM	MKO
	A21	ECR-16-016696	17DEC2016	GCM	MKO
	A22	ECR-16-016780	15NOV2017	GR	MKO
	A23	ECR-17-014013	26MAR2018	SG	MKO


NOTES.

1. Material:Housing:Aluminium Diecasting Alloy
   Seals:Neoprene conductivity
2. Surface:Varnish grey
   -Chromital TCP passivation +Varnish Black
3. Packaging
   Quantity 5 Pieces in a box
4. Special Packaging
   Quantity 25 Pieces in a box
5. Varnish on the inside not necessarily


PN 0-2.0-3.0-8 & 1-2

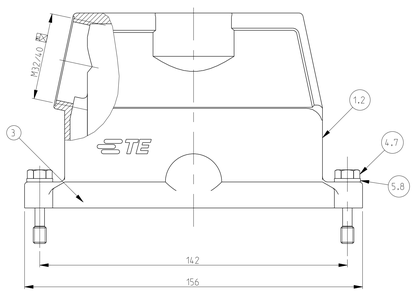


PN 0-9.1-0.1-1.1-4.1-8 & 1-9

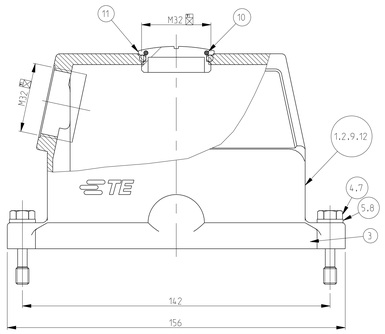


PN 0-7

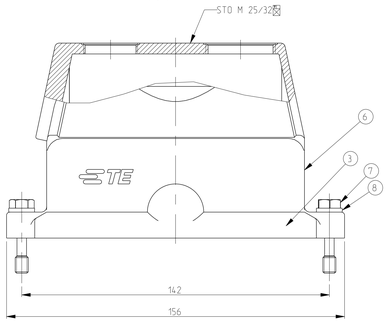


PN 0-1.0-4.0-5.0-6.1-3 & 1-6

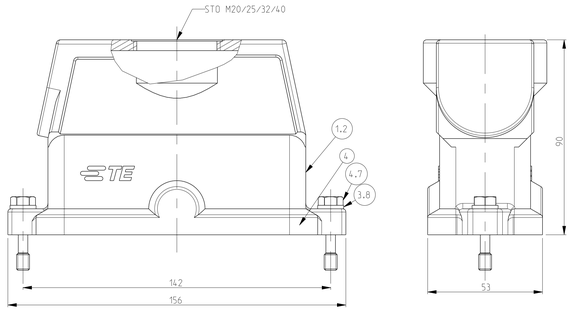

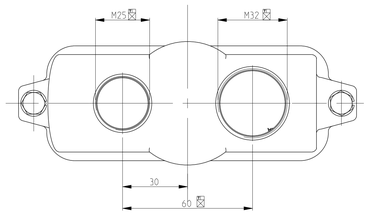

PN 1-5 & 1-7 (Neutral)

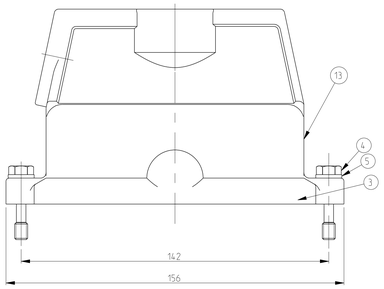

PN 0-1.0-4.0-5.0-6.1-3 & 1-6




SCALE 1:2

PN 1-2
With Weidmuller Logo



SCALE 1:2

PN 0-2.0-3.0-8 & 1-2

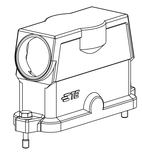


SCALE 1:2

PN 0-7




SCALE 1:2

PN 0-9.1-0.1-1.1-4.1-8 & 1-9

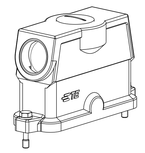

SCALE 1:2

PN 1-7.1-5 (Neutral)
Without logo

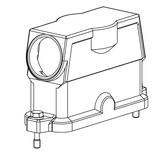

SCALE 1:2

OBSOLETE	OBSOLETE		OBSOLETE												OBSOLETE		OBSOLETE	DESCRIPTION	MATERIAL	SURFACE	COLOR	ITEM NO	REMARKS
		1		1														Hood size 8 finished product	Aluminium	SUR TEC 650	Black RAL9005	13	
					1													Hood size 8 finished product	Aluminium		Without varnish	12	
								1										Blanking Piece	Brass	Nickel plated	Blue	11	
								1										O-Ring	Neoprene		Black	10	
	1							1										Hood size 8 finished product	Aluminium		White Aluminium	9	
		2					2	2	2	2								Washer, Plain	Stainless steel	Blank		8	B6.4
		2					2	2	2	2								Screw, Hexagon Bolt	Stainless steel	Blank		7	M6x30
										1								Hood size 8 finished product	Aluminium	SUR TEC 650	Black RAL9005	6	
2	2	2		2	2	2	2	2					2	2	2	2	2	Washer, Plain	Stainless steel	Blank		5	B6.4
2	2	2		2	2	2	2	2					2	2	2	2	2	Screw, Hexagon Bolt	Stainless steel	Blank		4	M6x30
1	1	1	1	1	1	1	1	1	1	1	1	1	1	1	1	1	1	Seal	Neoprene		Black	3	Conductivity
1			1			1	1		1	1	1			1	1			Hood size 8 finished product	Aluminium	SUR TEC 650	Black RAL9005	2	
								1								1	1	Hood size 8 finished product	Aluminium		Grey RAL7001	1	
1-9	1-8	1-7	1-6	1-5	1-4	1-3	1-2	1-1	1-0	0-9	0-8	0-7	0-6	0-5	0-4	0-3	0-2	0-1	DESCRIPTION	MATERIAL	SURFACE	COLOR	ITEM NO	REMARKS

~~EMV.24/64.STO.1.M40.G~~ ⚠
EMV.24/64.STS.1.M40.G ⚠
EMV-K.24/64.STS.1.M40.G ⚠
EMV-K.24/64.STO.1.M40.G ⚠
~~EMV.24/64.STO.1.M20.G~~ ⚠
~~EMV.24/64.STO.1.M25.G~~ ⚠
EMV-K.24/64.STO.1.M25.G+1.M32.G ⚠
EMV-K.24/64.STS.1.M32.G ⚠
EMV-K.24/64.STO.1.M32.G+STS.1.M32.G ⚠
EMV.24/64.STO.1.M32.G+STS.1.M32.G ⚠
EMV.24/64.STO.1.M32.BG+STS.1.M32.G ⚠
~~EMV-K.24/64.STS.1.M40.G-WE~~ ⚠
EMV-K.24/64.STO.1.M25.G ⚠
EMV.24/64.STO.1.M32.G+STS.1.M32.G ⚠
EMV-K.24/64.ST ⚠
~~EMV-K.24/64.STO.1.M32.G~~ ⚠
~~EMV-K.24/64.STS.1.M40.G-Natural~~ ⚠
EMV.24/64.STO.1.M32.G+STS.1.M32.G ⚠
EMV-K.24/64.STO.1.M32.G+STS.1.M32.G ⚠

THIS DRAWING IS A CONTROLLED DOCUMENT.

DIMENSIONS: mm

TOLERANCES UNLESS OTHERWISE SPECIFIED:
0 PLC ±0.5
1 PLC ±0.1
2 PLC ±0.01
3 PLC ±0.005
4 PLC ±0.0005
ANGLES ±1°
FINISH -

MATERIAL -

DWN Schneider 01.08.2000
CHK Schweiger 01.08.2000
APVD -

TE Connectivity

NAME HOOD
EMV.24/64.STO/STS WITH M-THREAD

PRODUCT SPEC -
APPLICATION SPEC -
WEIGHT 540 g

SIZE A0 | CAGE CODE 00779 | DRAWING NO C-1106461 | RESTRICTED TO -

CUSTOMER DRAWING | SCALE 5:1 | SHEET 1 OF 1 | REV A23